REVISIONS

No.	DESCRIPTION	DATE
1	Added hydro steering, rectifiers, engine room insulation. Moved propane locker to stbd side, moved windlass fwd, corrected bow bitt location. Raised bridge deck side back to mock up height.	2/1/07
2	Bridge deck and cockpit pole lowered aft for drainage, update mechanical details	3/7/07
3	Shortened aft end of cockpit pole to stern deck coaming, moved exhaust hose to run under pole and added loop at stern.	3/14/07
4	Changed exhaust to water drop system.	3/21/07
5	Changed from mechanical to hydraulic steering, updated system, supplied hatch layout, revised tow bitt.	5/4/07
6	Changed to wire cable steering, moved fuel tanks aft and updated engine room layout.	6/18/07
7	Changed exhaust system to Cornick equipment.	12/17/07
8	Updated propane bottle arrangement and steering sheave layout.	3/12/08

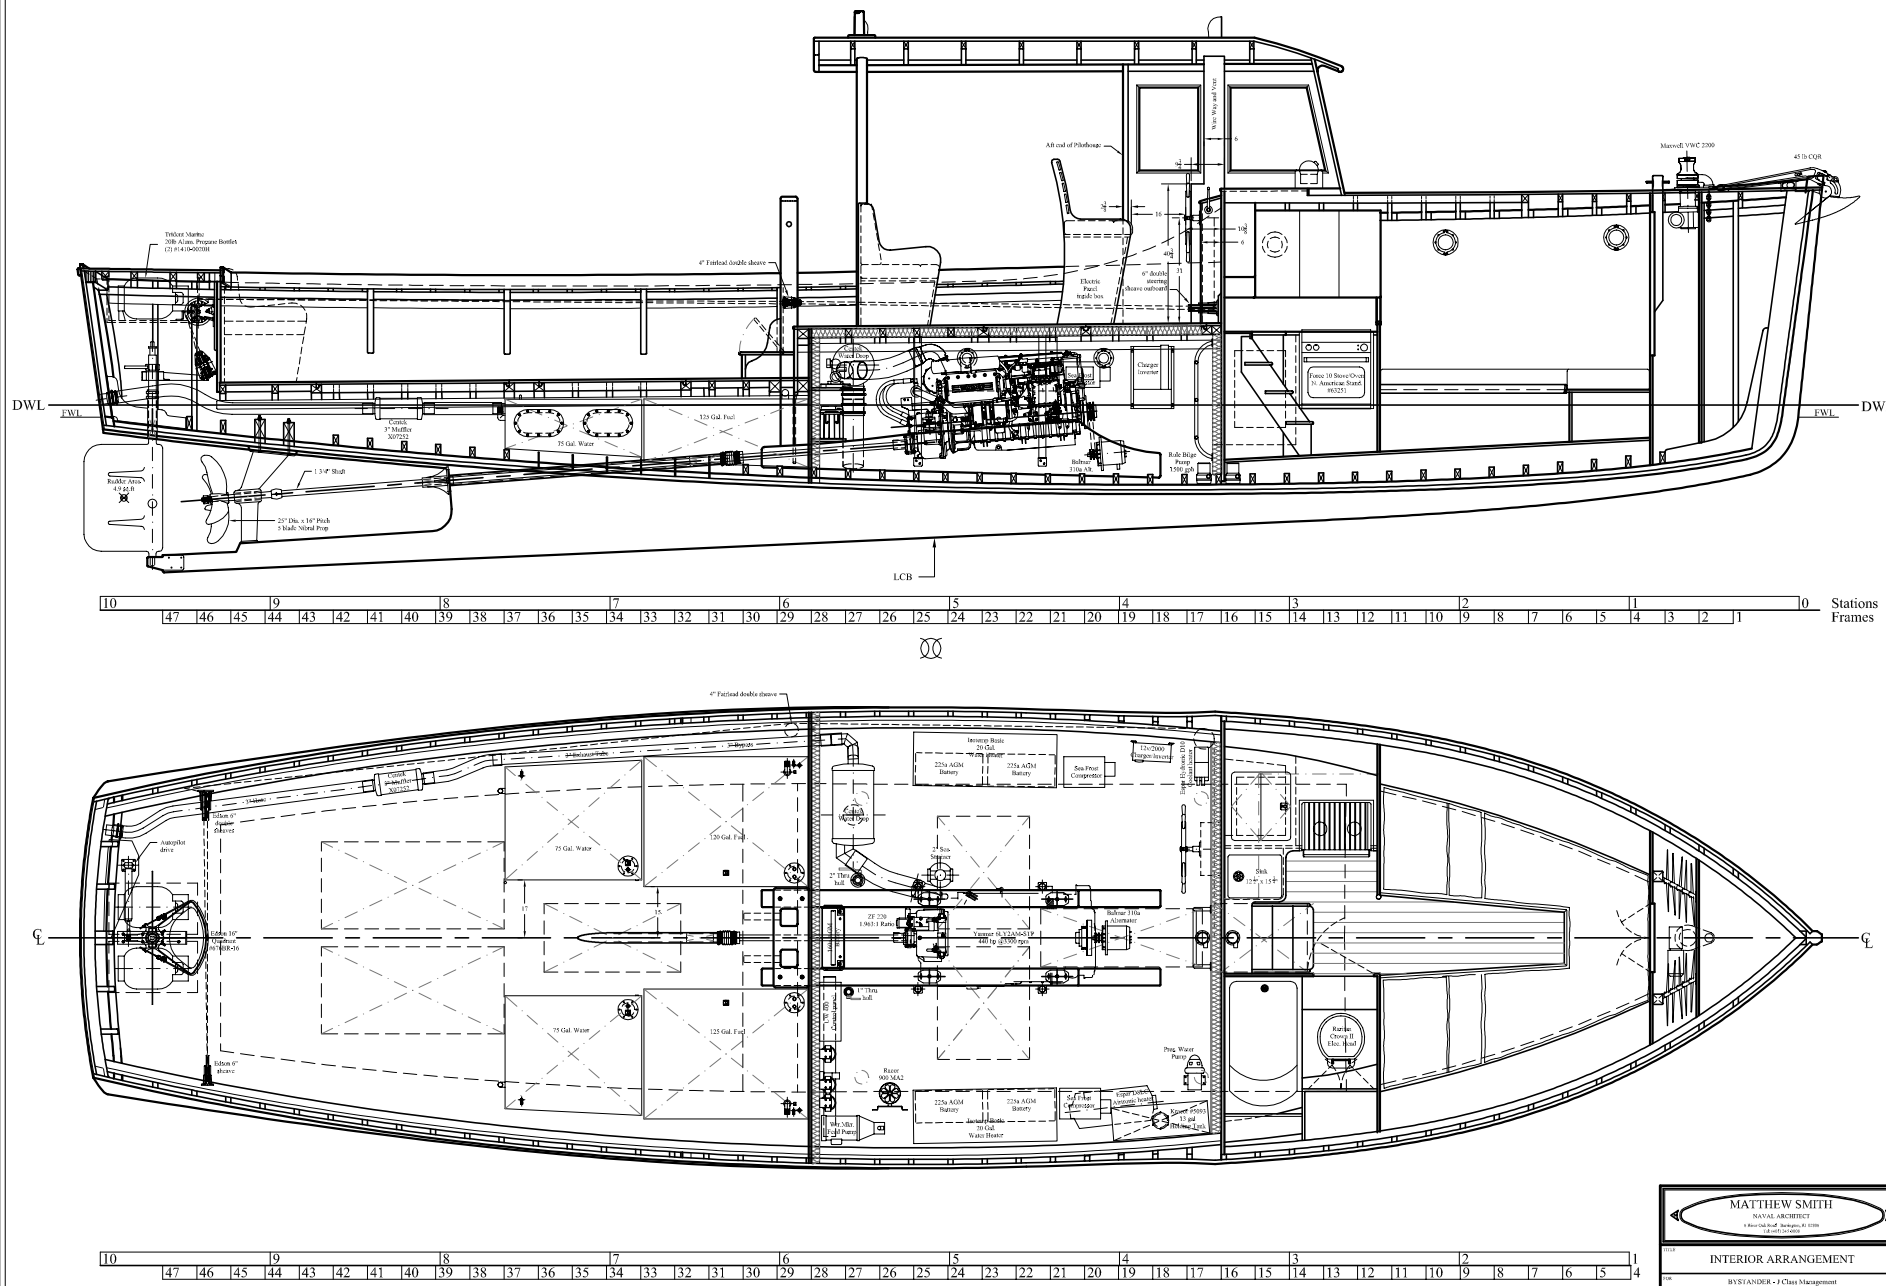

MATTHEW SMITH
NAVAL ARCHITECT
8 Rose Oak Road, Burlington, RI 02806
Tel: (401) 247-0000

TITLE: INTERIOR ARRANGEMENT

FOR: BYSTANDER - J Class Management

DRAWN BY	DATE	CHECKED BY	DATE
MS	January 12th, 2007		

SCALE	DWG. NO.	REV
3/4" = 1'-0" (1:16)	355-200	8