REVISIONS		
No.	DESCRIPTION	DATE
1	Engine room hatches updated, drive cg changed to larger FS456, generator removed aft, remaining mechanical equipment added.	11/2007
2	Equipment updated, drive cg and details updated.	9/2008

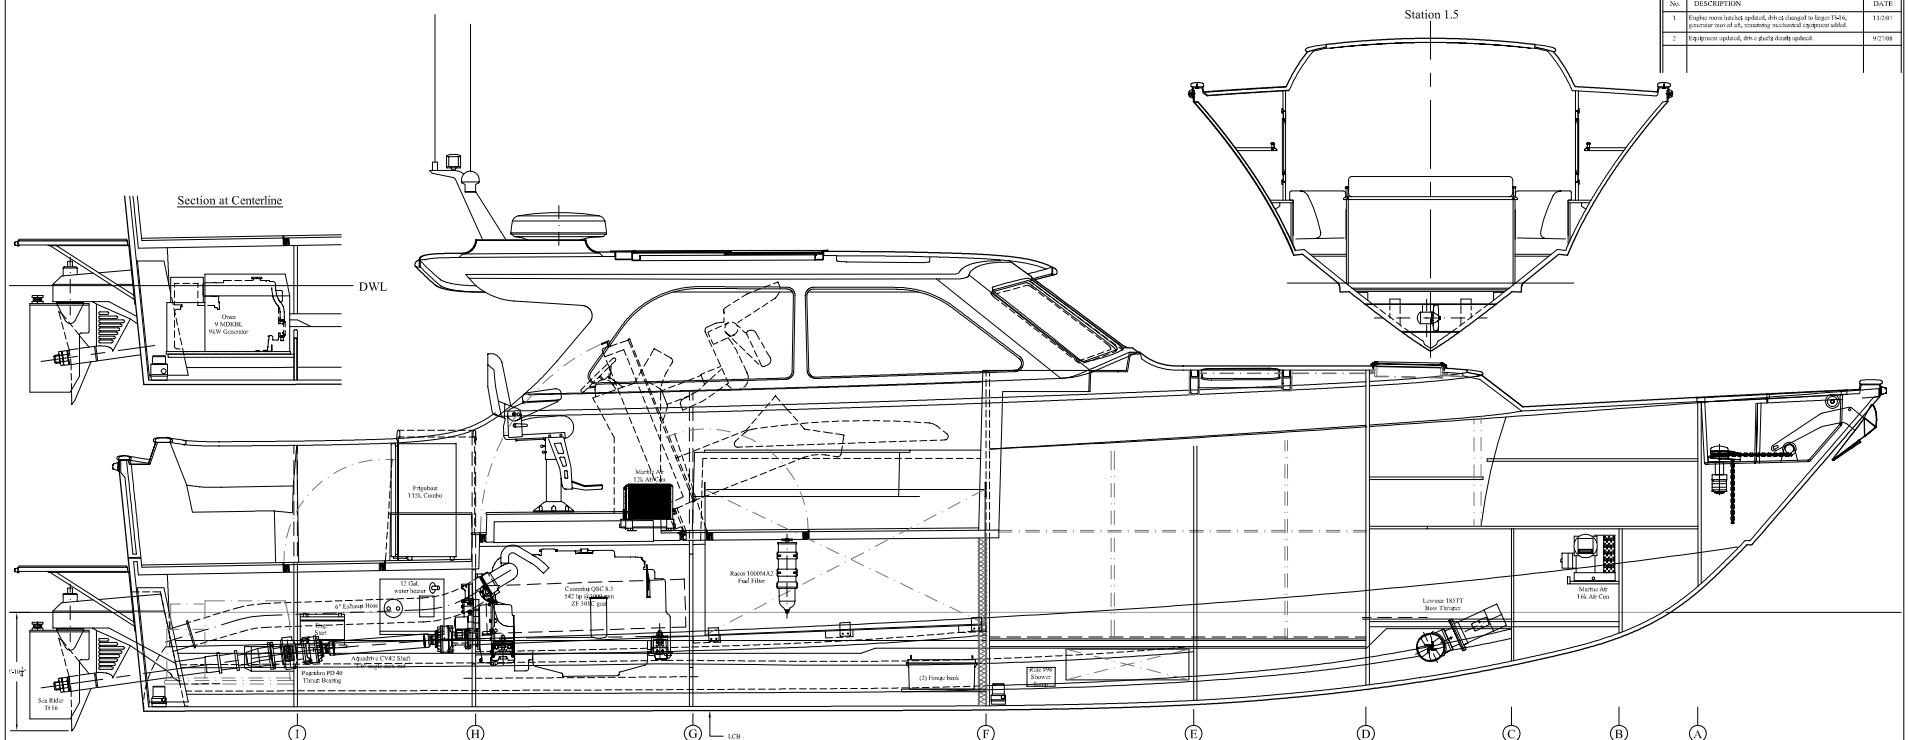

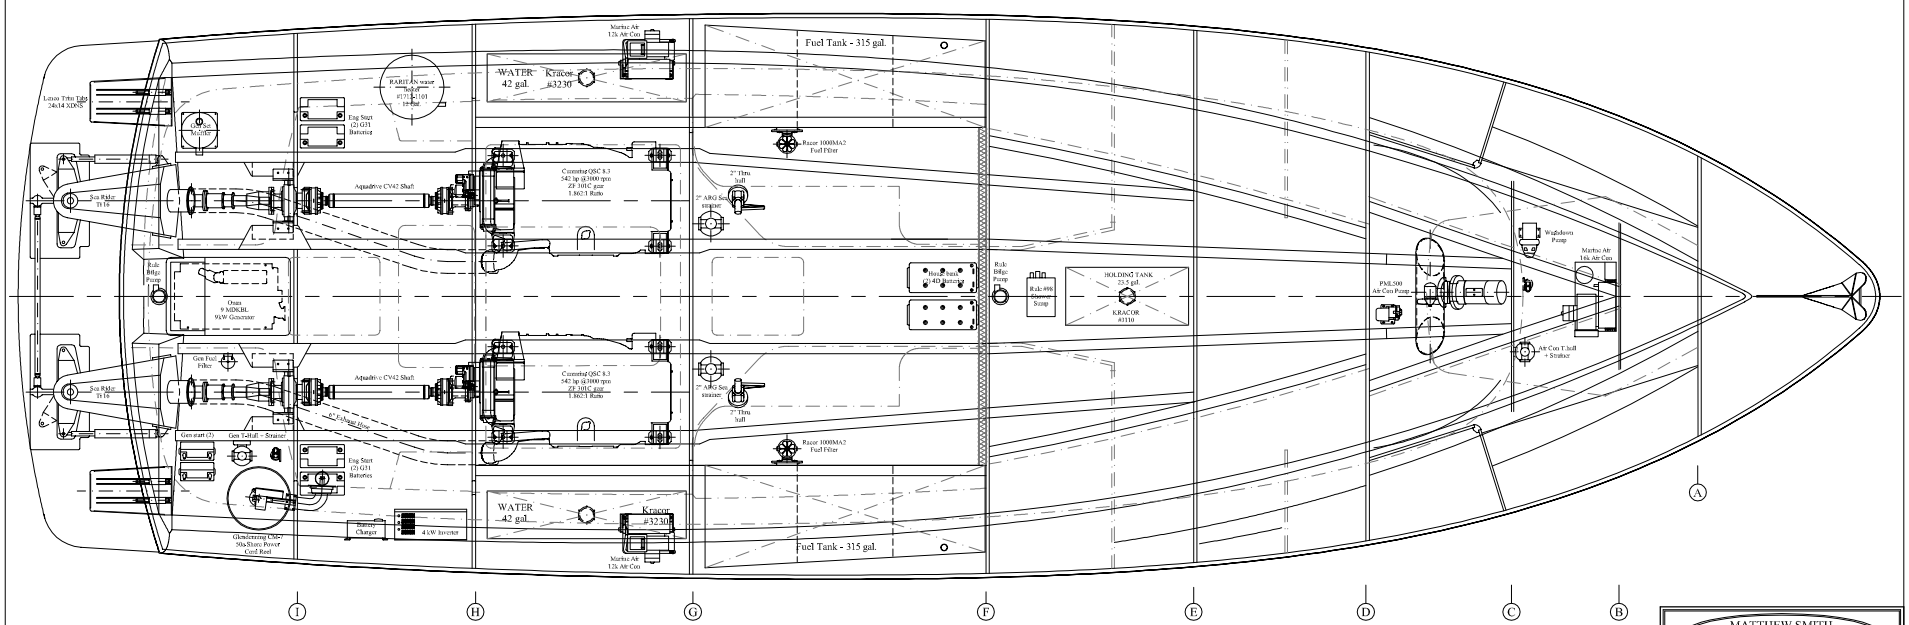

MATTHEW SMITH
NAVAL ARCHITECT
1 River Oak Road · Bordentown, NJ 08505
Ph (609) 291-0080

TITLE: MECHANICAL ARRANGEMENT

JOB: Baker - 47-01

DRAWN BY	DATE	CHECKED BY	DAUB
MS	September 4th, 2007		

SCALE	DWG. NO.	REV.
3/8" = 1'-0" (1:32)	1064-219	2